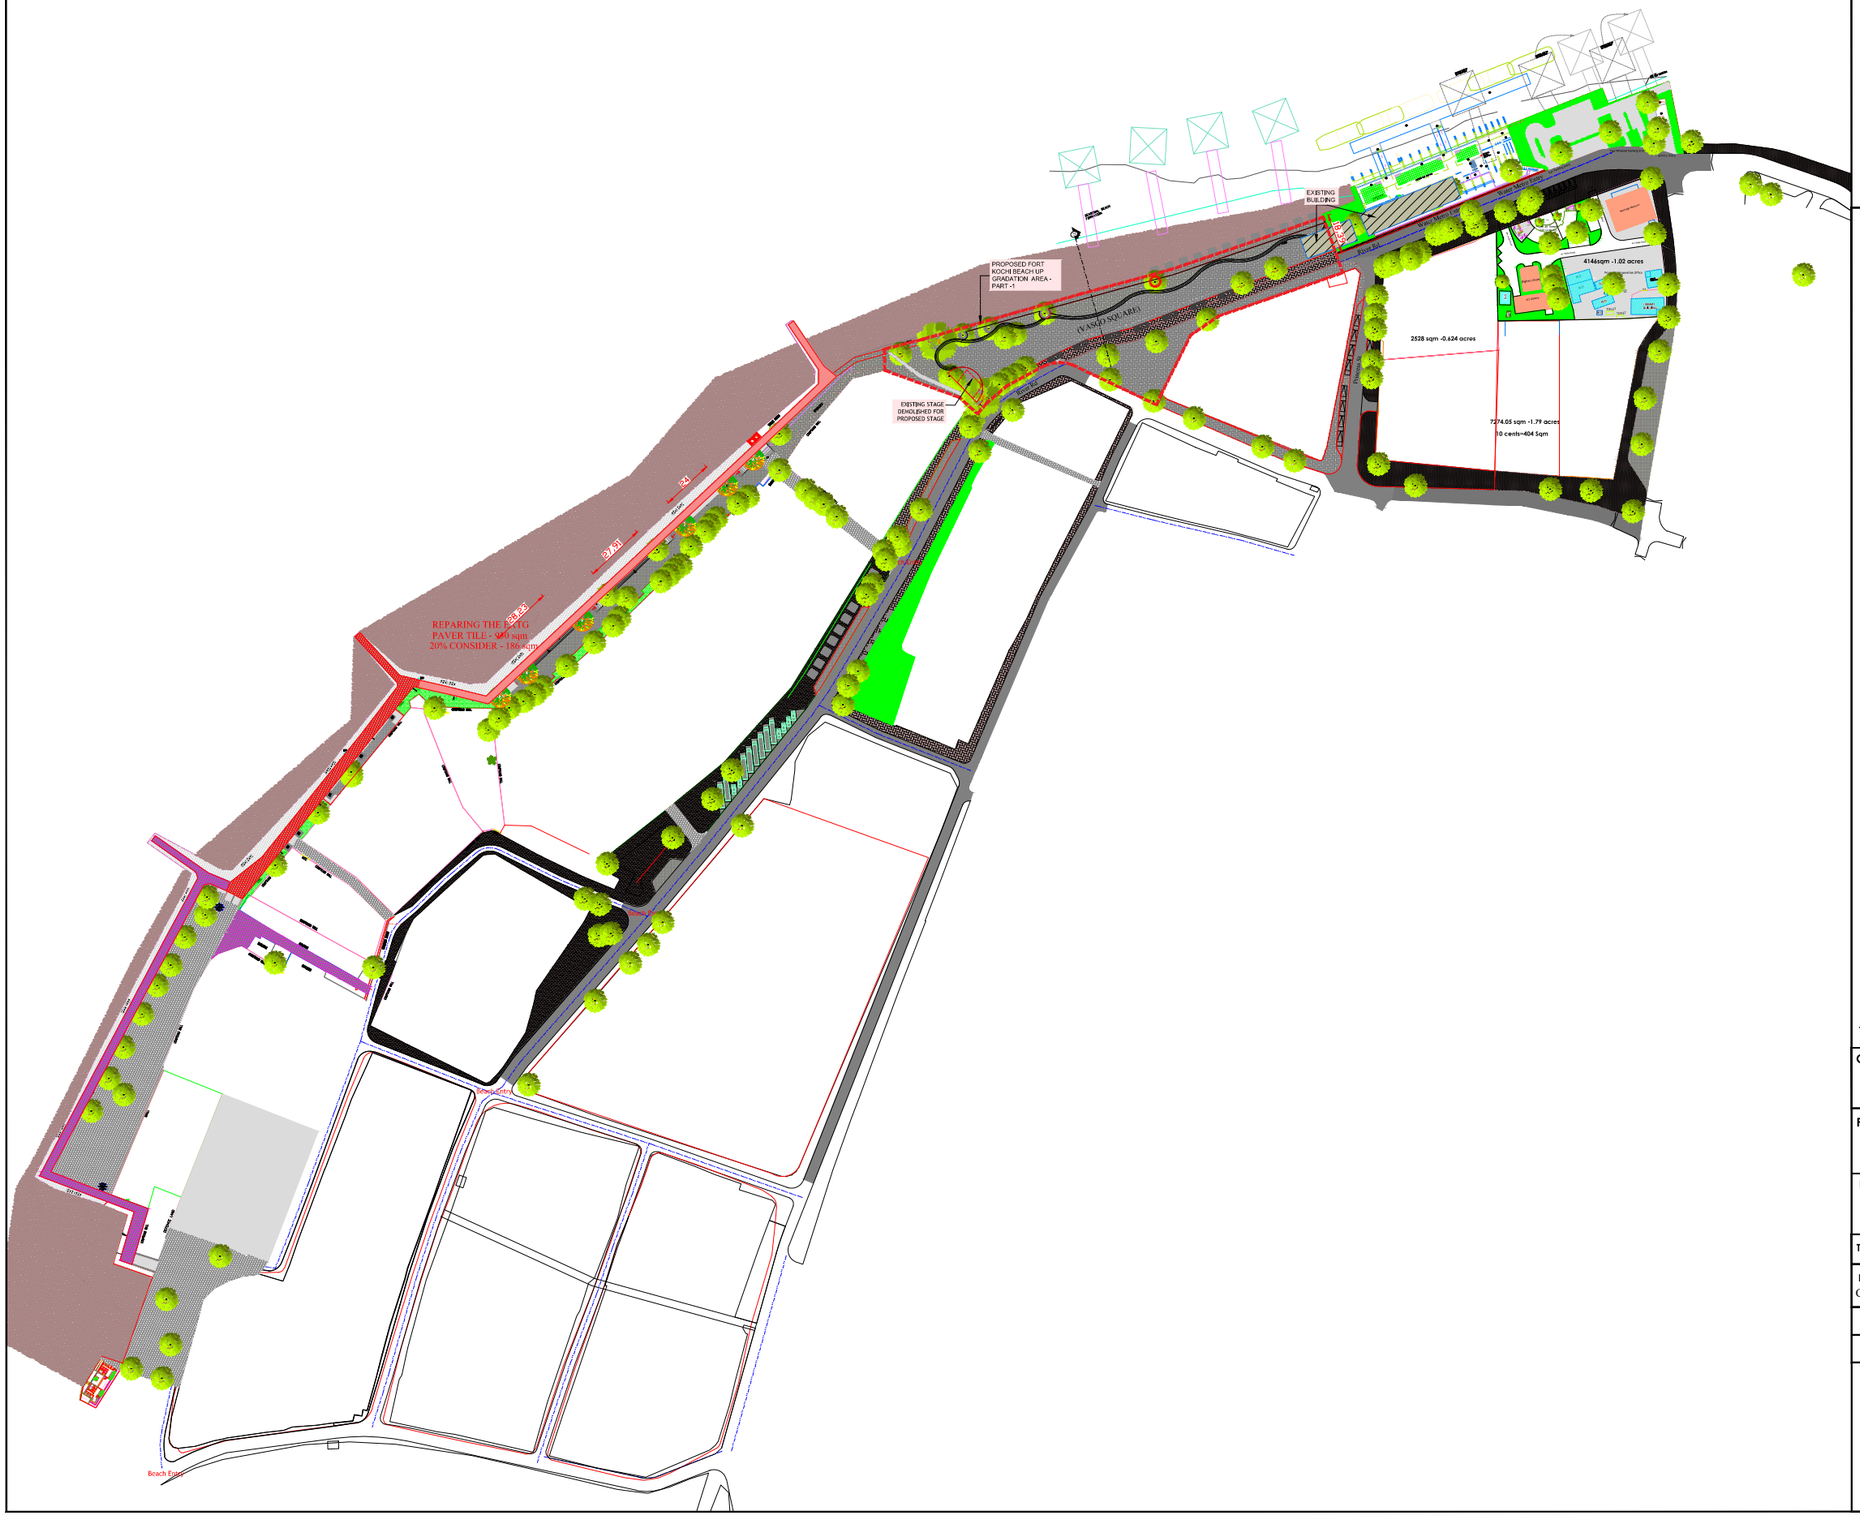

NOTE:

1. ALL DIMENSIONS ARE IN M UNLESS MENTIONED OTHERWISE.
2. ONLY WRITTEN DIMENSION ARE TO BE FOLLOWED
3. THIS DRAWING IS TO BE READ ALONG WITH ALL REFERENCED OR MENTIONED DRAWINGS.
4. NECESSARY CLARIFICATIONS MIGHT BE OBTAINED FROM CSML.
5. DISCREPANCY IF ANY SHOULD BE BROUGHTR TO THE NOTICE OF CSML OFFICE IMMEDIATELY.

TOTAL AREA - 6900 Sqft

CLIENT : COCHIN SMART MISSION LIMITED
10th Floor, Revenue Tower,
Park Avenue, Kochi-682011, Kerala,India

PMC TEAM : IPE Global & Haskoning DHV Consulting Pvt. Ltd.
5th Floor, Revenue Tower,
Park Avenue, Kochi-682011, Kerala,India

PROJECT NAME

FORT KOCHI BEACH FRONT UPGRADATION - PART -1
(VASCO SQUARE)

TITLE : MASTER PLAN

DRG NO.	SCALE : 1:2500 (A3)	N
CSML/M17/IDCU/FKBU/MP-001	DATE : 27-02-2019	

Drawn BY	Design BY	Checked BY	REVISION
RAMANUJAM	RAMANUJAM	ABHISHEK	R0

SIGNATORY ARCHITECT:	SIGNATORY CSML :

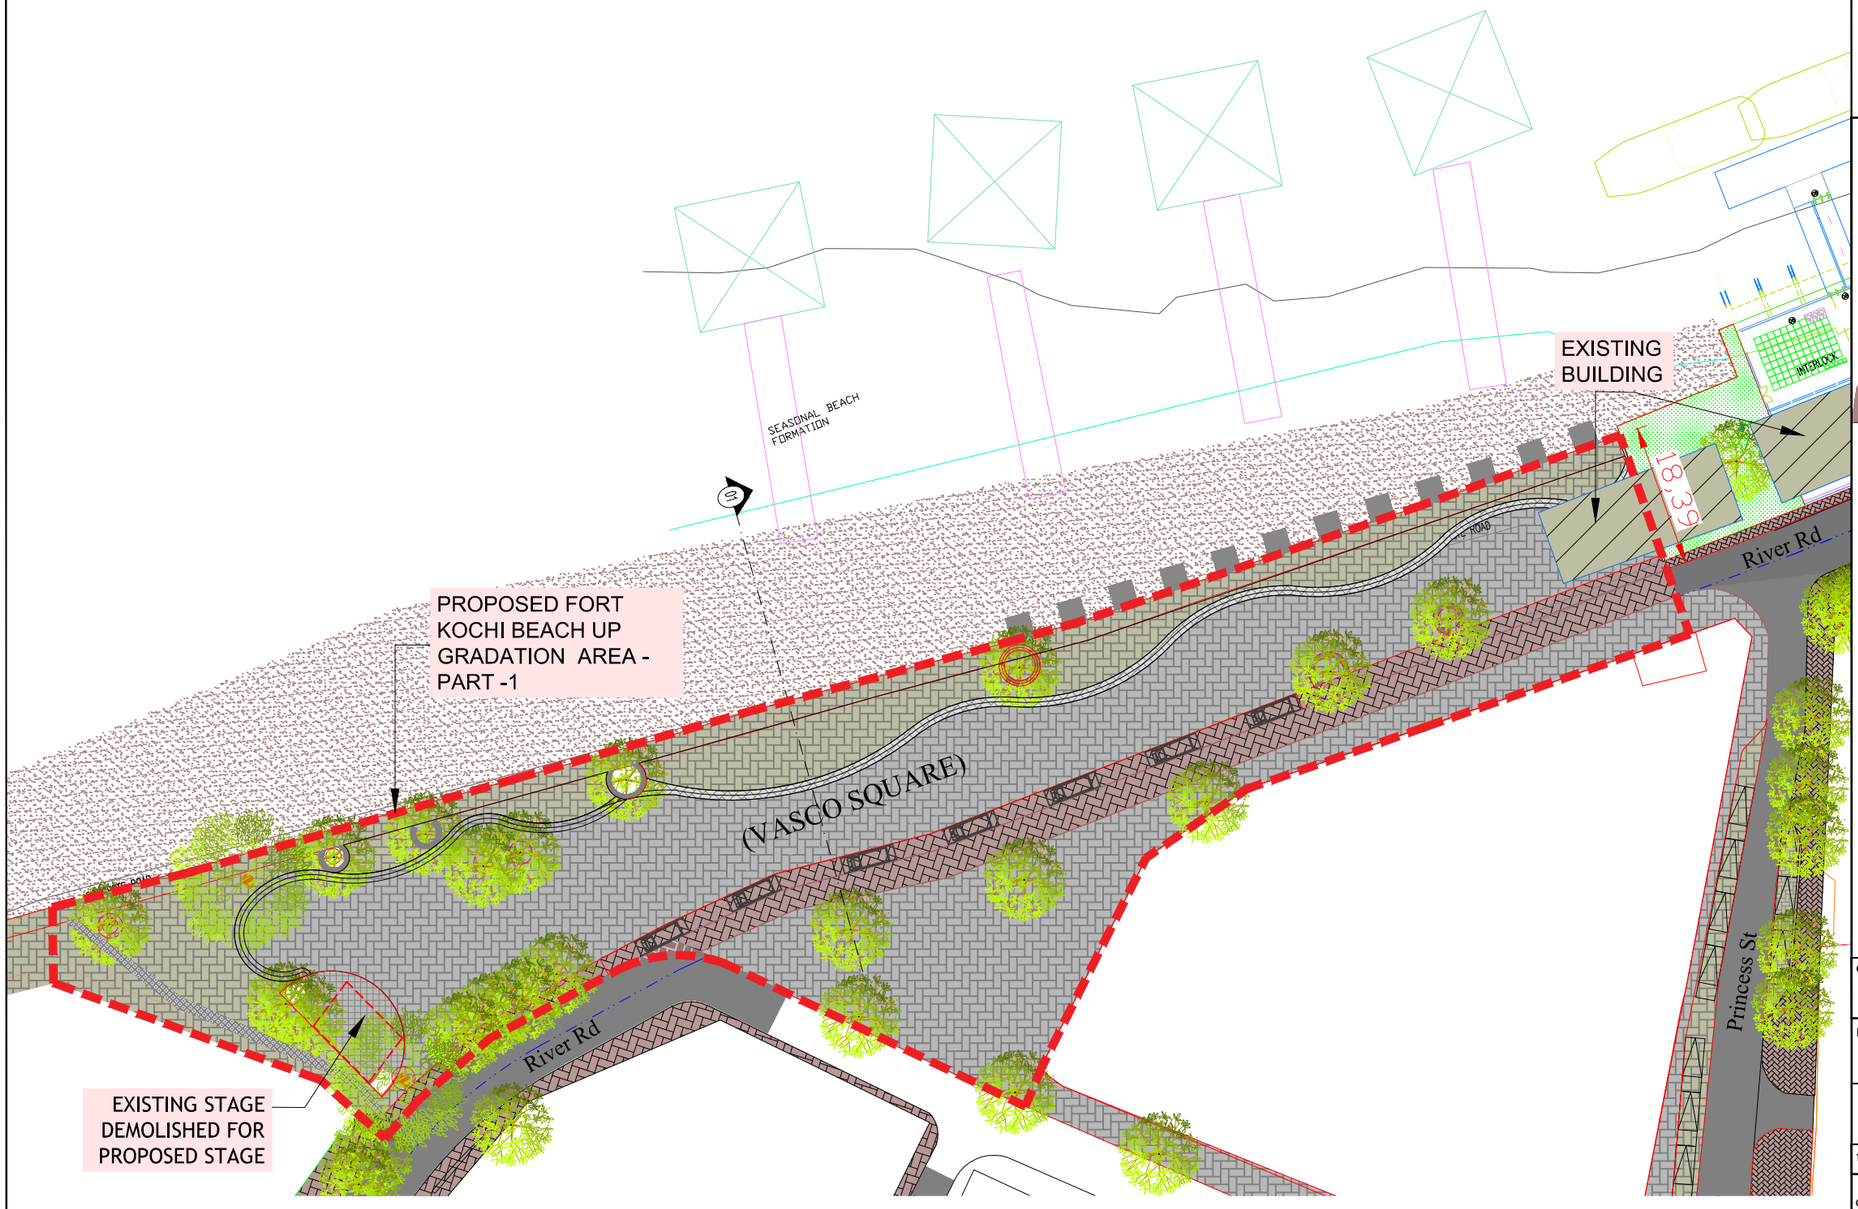

PROPOSED PLAN

TOTAL AREA - 6900 Sqm

NOTE:

1. ALL DIMENSIONS ARE IN M UNLESS MENTIONED OTHERWISE.
2. ONLY WRITTEN DIMENSION ARE TO BE FOLLOWED
3. THIS DRAWING IS TO BE READ ALONG WITH ALL REFERENCED OR MENTIONED DRAWINGS.
4. NECESSARY CLARIFICATIONS MIGHT BE OBTAINED FROM CSML.
5. DISCREPANCY IF ANY SHOULD BE BROUGHTR TO THE NOTICE OF CSML OFFICE IMMEDIATELY.

KEY PLAN

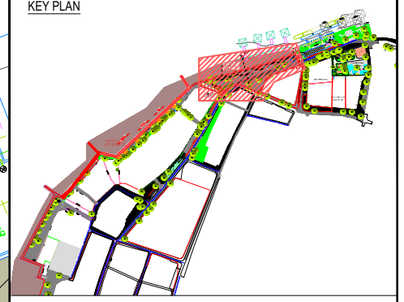

CLIENT : COCHIN SMART MISSION LIMITED
10th Floor, Revenue Tower,
Park Avenue, Kochi-682011, Kerala,India

PMC TEAM : IPE Global & Haskoning DHV Consulting Pvt. Ltd.
5th Floor, Revenue Tower,
Park Avenue, Kochi-682011, Kerala,India

PROJECT NAME
FORT KOCHI BEACH FRONT UPGRADATION - PART -1
(VASCO SQUARE)

TITLE : PROPOSED PLAN

DRG NO.	SCALE : 1:700 (A3)	N
CSML/M17/IDCU/FKBU/AR-001	DATE : 27-02-2019	

Drawn BY	Design BY	Checked BY	REVISION
RAMANUJAM	RAMANUJAM	ABHISHEK	R0

SIGNATORY ARCHITECT:	SIGNATORY CSML :

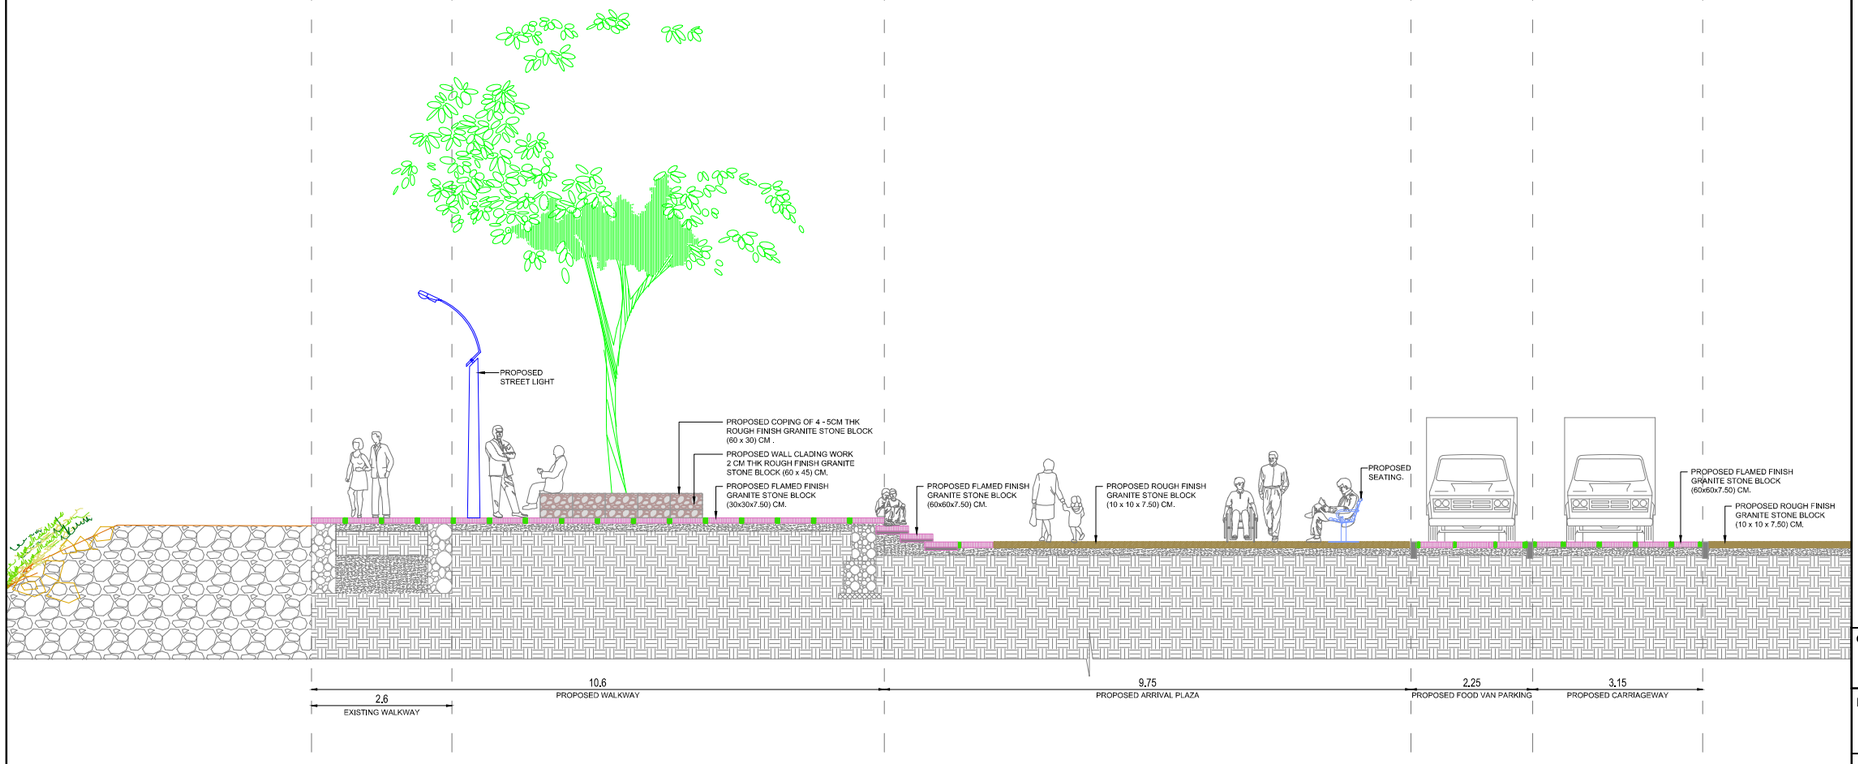

SECTION - 01

NOTE:

1. ALL DIMENSIONS ARE IN M UNLESS MENTIONED OTHERWISE.
2. ONLY WRITTEN DIMENSION ARE TO BE FOLLOWED
3. THIS DRAWING IS TO BE READ ALONG WITH ALL REFERENCED OR MENTIONED DRAWINGS.
4. NECESSARY CLARIFICATIONS MIGHT BE OBTAINED FROM CSML.
5. DISCREPANCY IF ANY SHOULD BE BROUGHTR TO THE NOTICE OF CSML OFFICE IMMEDIATELY.

CLIENT : COCHIN SMART MISSION LIMITED
10th Floor, Revenue Tower,
Park Avenue, Kochi-682011, Kerala,India

PMC TEAM : IPE Global & Haskoning DHV Consulting Pvt. Ltd.
5th Floor, Revenue Tower,
Park Avenue, Kochi-682011, Kerala,India

PROJECT NAME
FORT KOCHI BEACH FRONT UPGRADATION - PART -1
(VASCO SQUARE)

TITLE : SECTION - 01

DRG NO.	SCALE : 1:700 (A3)	N
CSML/M17/IDCU/FKBU/AR-201	DATE : 27-02-2019	

Drawn BY	Design BY	Checked BY	REVISION
RAMANUJAM	RAMANUJAM	ABHISHEK	R0

SIGNATORY
ARCHITECT:

SIGNATORY
CSML :

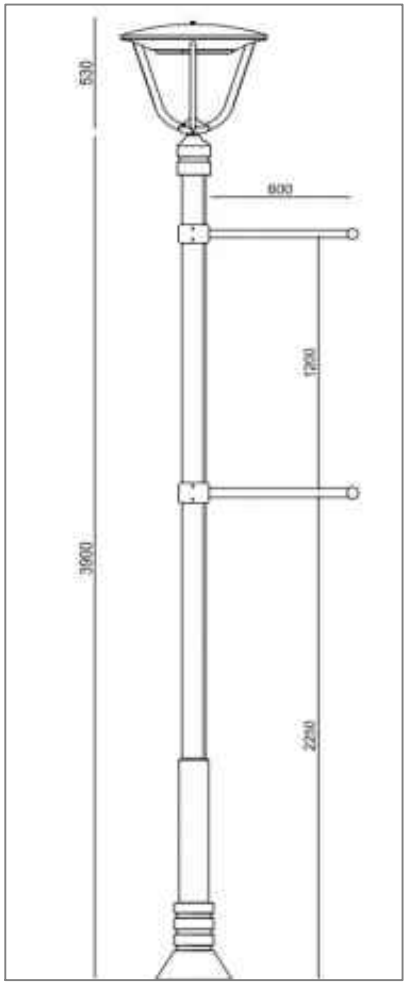

Light Pole

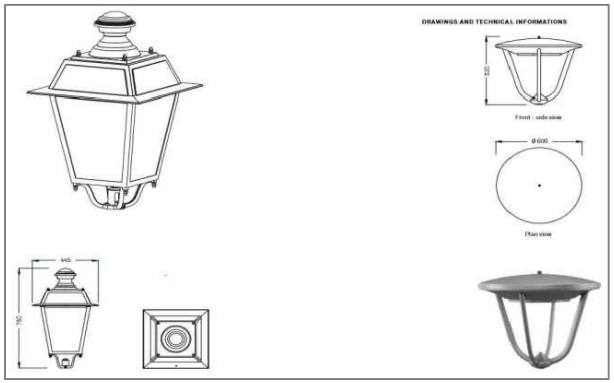

LED Light

NOTE:

1. ALL DIMENSIONS ARE IN MM UNLESS MENTIONED OTHERWISE.
2. ONLY WRITTEN DIMENSION ARE TO BE FOLLOWED
3. THIS DRAWING IS TO BE READ ALONG WITH ALL REFERENCED OR MENTIONED DRAWINGS.
4. NECESSARY CLARIFICATIONS MIGHT BE OBTAINED FROM CSML.
5. DISCREPANCY IF ANY SHOULD BE BROUGHT TO THE NOTICE OF CSML OFFICE IMMEDIATELY.

CLIENT : COCHIN SMART MISSION LIMITED
10th Floor, Revenue Tower,
Park Avenue, Kochi-682011, Kerala,India

PMC TEAM : IPE Global & HaskoningDHV Consulting Pvt. Ltd.
5th Floor, Revenue Tower,
Park Avenue, Kochi-682011, Kerala,India

PROJECT NAME :
FORT KOCHI BEACH FRONT UPGRADATION - PART -1 (VASCO SQUARE)

TITLE:
PREFFERED MODEL LIGHTS AND LIGHT POLE

DRG NO: CSML/M17/IDCU/FKBU/EL/001			
SCALE : NTS	DATE : 08-MAR-2019		
Drawn BY	Design BY	Checked BY	REVISION
SOUMYA	KARUNAKARAN M N	KARUNAKARAN M N	R0

SIGNATORY P M C:

SIGNATORY CSML :